


REVISION No. 9

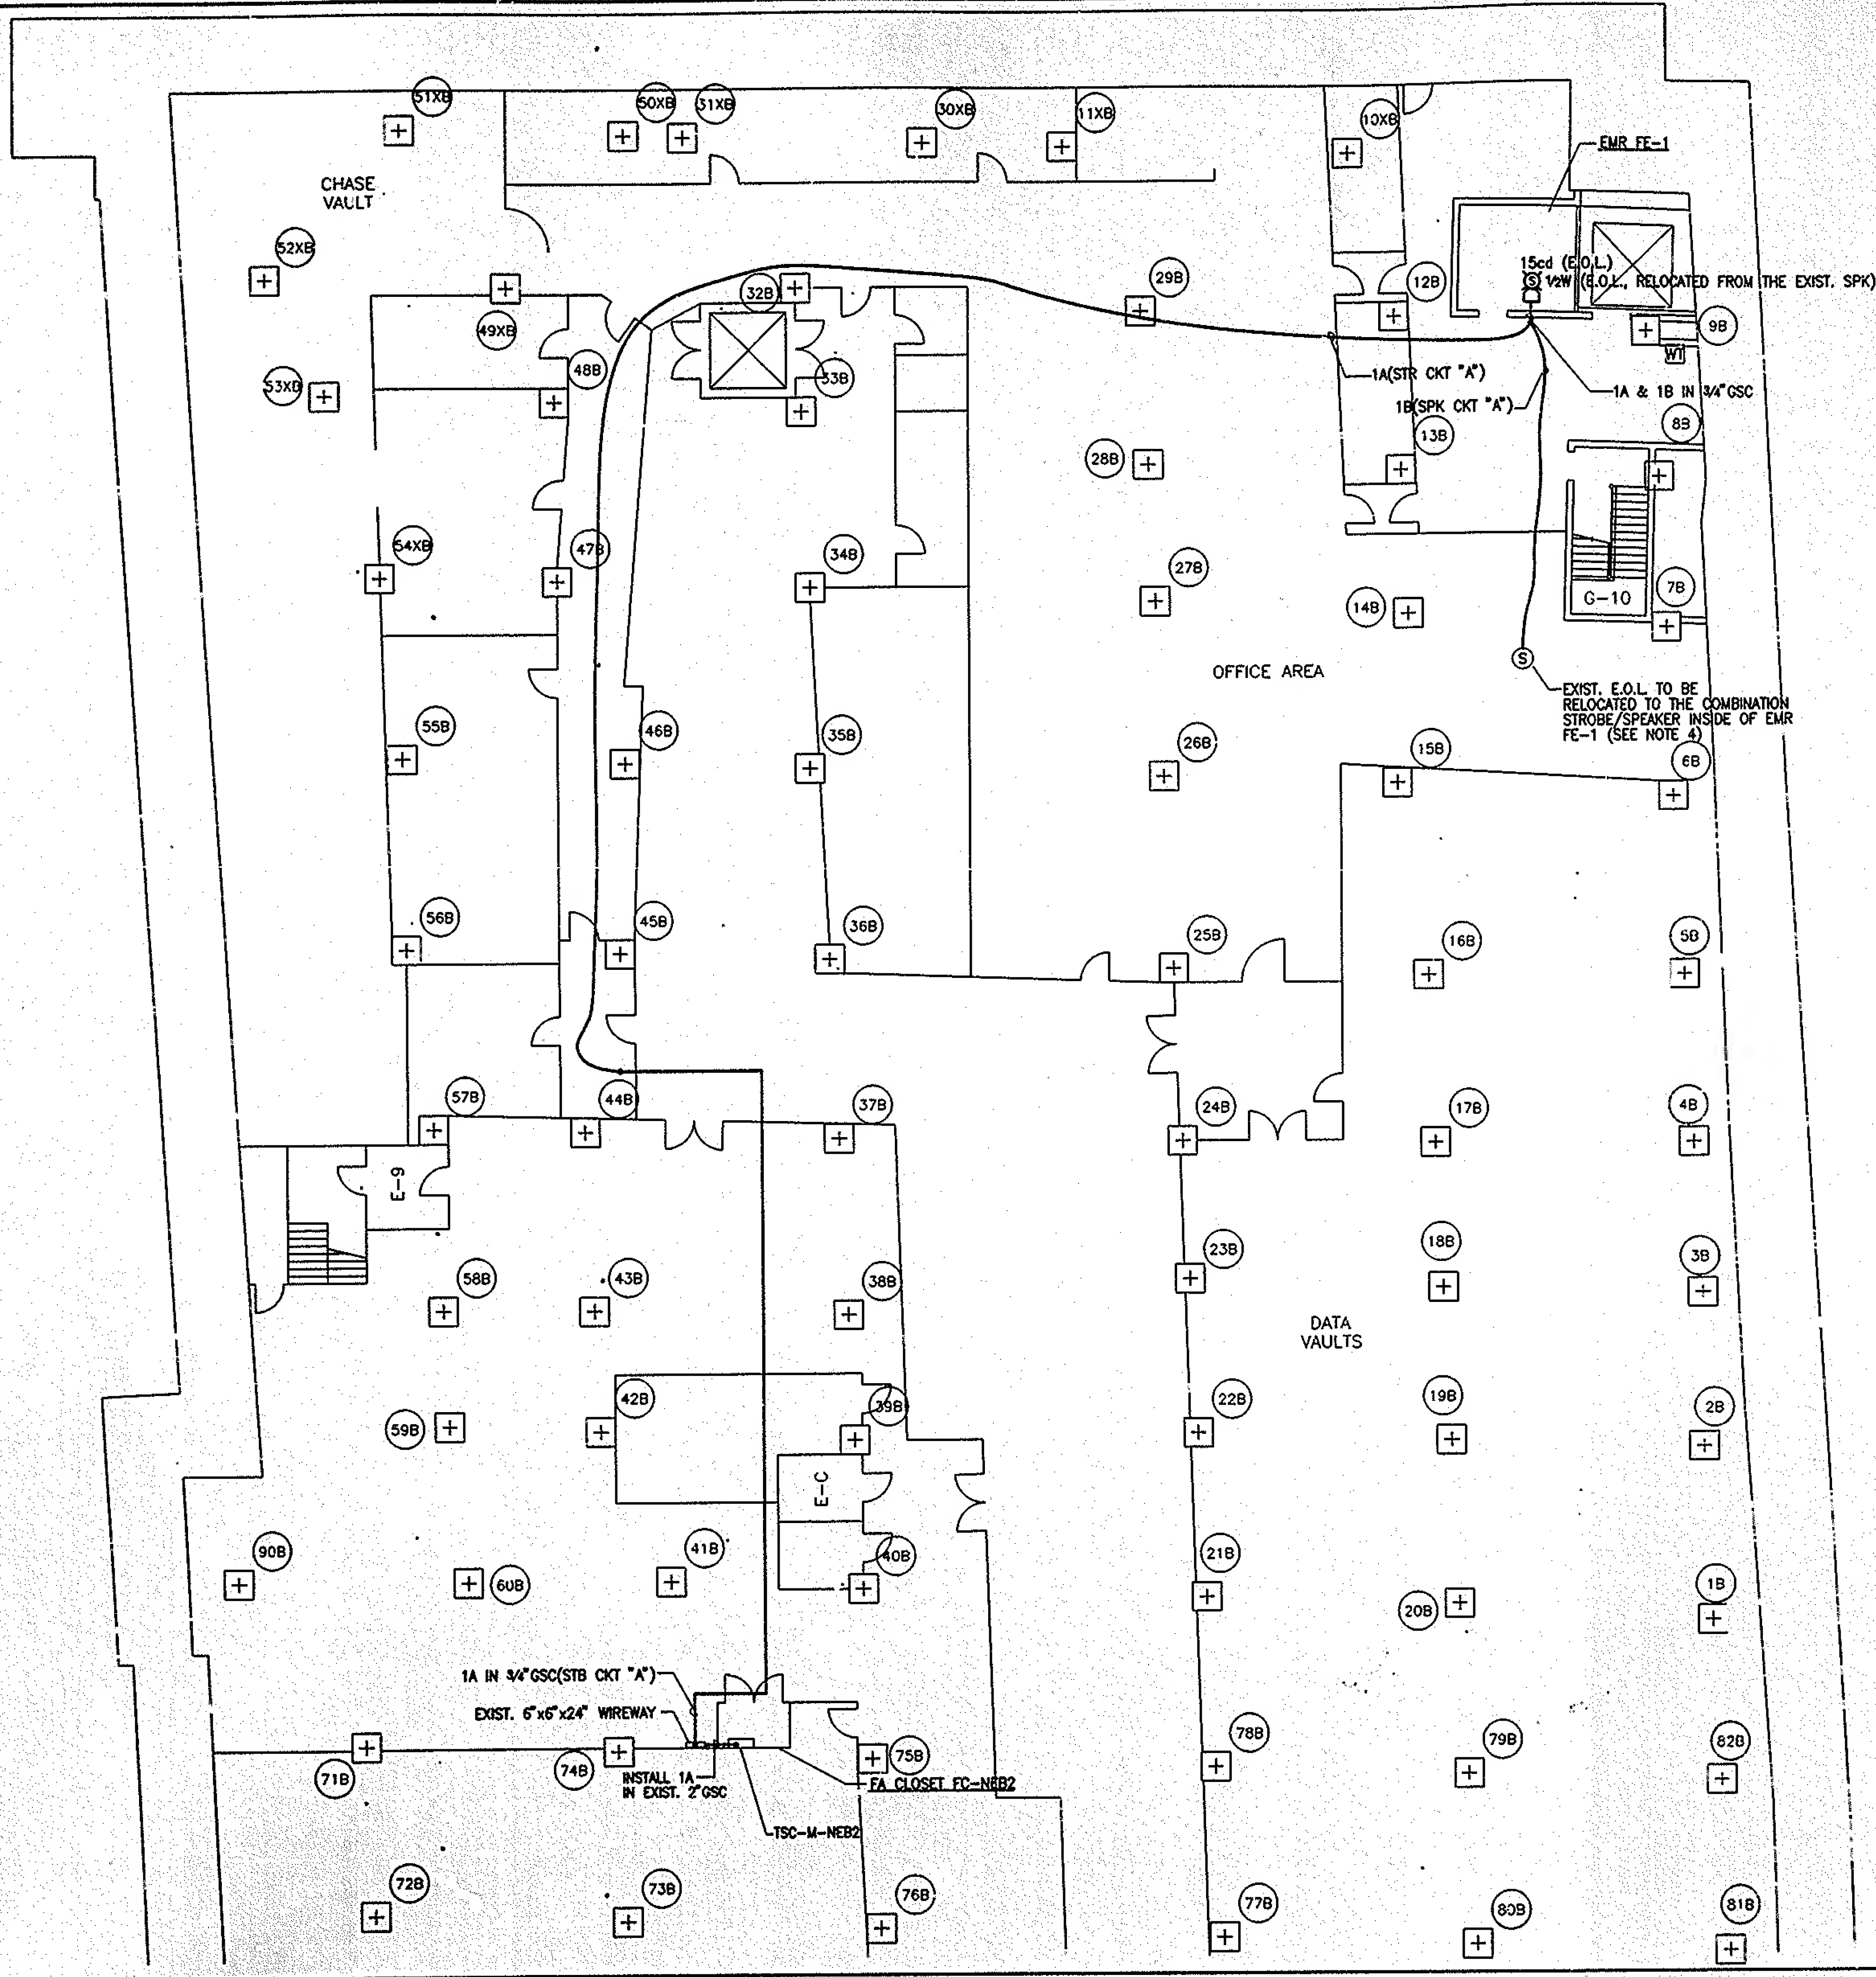

NOTES:

1. FOR LEGEND, ABBREVIATIONS AND GENERAL NOTES, SEE DWG E-4.
2. FOR B2 LEVEL STROBE SCHEDULE, SEE DWG E-4.
3. FOR B2 LEVEL STROBE SCHEDULE, SEE DWG E-4.
4. REMOVAL OF THE EXISTING E.O.L. TO BE MADE BY CONTRACTOR. THE NEW WIRING TO BE MADE BY CONTRACTOR TO THE DIRECT SUPERVISOR.